NO.	GRANTOR	GRANTEE	INSTRUMENT	DATE	RECORD	CONT. NO.	REMARKS
1	R.J.Dunn Heirs	F.T.& A.R.R.Co.	None	About 1891			Note 1
2	William Bush	F.T.& A.R.R.Co.	Deed	July 1,1891	DB 1-page 467-Nov.14,1891	2185	
3	F.J.Irion	F.T.& A.R.R.Co.	None	About 1891			Note 1
4	J.R.Van Dyck	F.T.& A.R.R.Co.	Deed	Oct.15,1891	DB 1-430-Oct.14,1891	2184	Note 2
5	Henry W.Wilson	F.T.& A.R.R.Co.	Deed	July 1,1891	DB 1-475-Nov.14,1891	2193	
6	J.T.Irion	F.T.& A.R.R.Co.	None	About 1891			Note 1
7	Peter Moody	F.T.& A.R.R.Co.	Deed	July 1,1891	DB 1-469-Nov.14,1891	2187	
8	T.F.Cate	F.T.& A.R.R.Co.	Deed	July 1,1891	DB 1-475-Nov.14,1891	2190	
9	Ben Thompson	F.T.& A.R.R.Co.	Deed	Nov.16,1891	DB 1-481-Nov.17,1891	2198	

Also see deed 1883 J.W.Phillips to Louisville & Nashville Railroad Co. dated Dec.14,1895, recorded DB 4-page 502.

NOTE 1- Charter with claimed under decisions of Tennessee Courts.

NOTE 2- Deed also covers 40 ft. strip of land donated for public road purposes.

NO.	GRANTOR	GRANTEE	INSTRUMENT	DATE	RECORD	CONT. NO.	REMARKS
10	Ira Bush	N.C.& St.L.Ry.	Deed	May 23,1893	DB 9-423-June12,1903	2123	

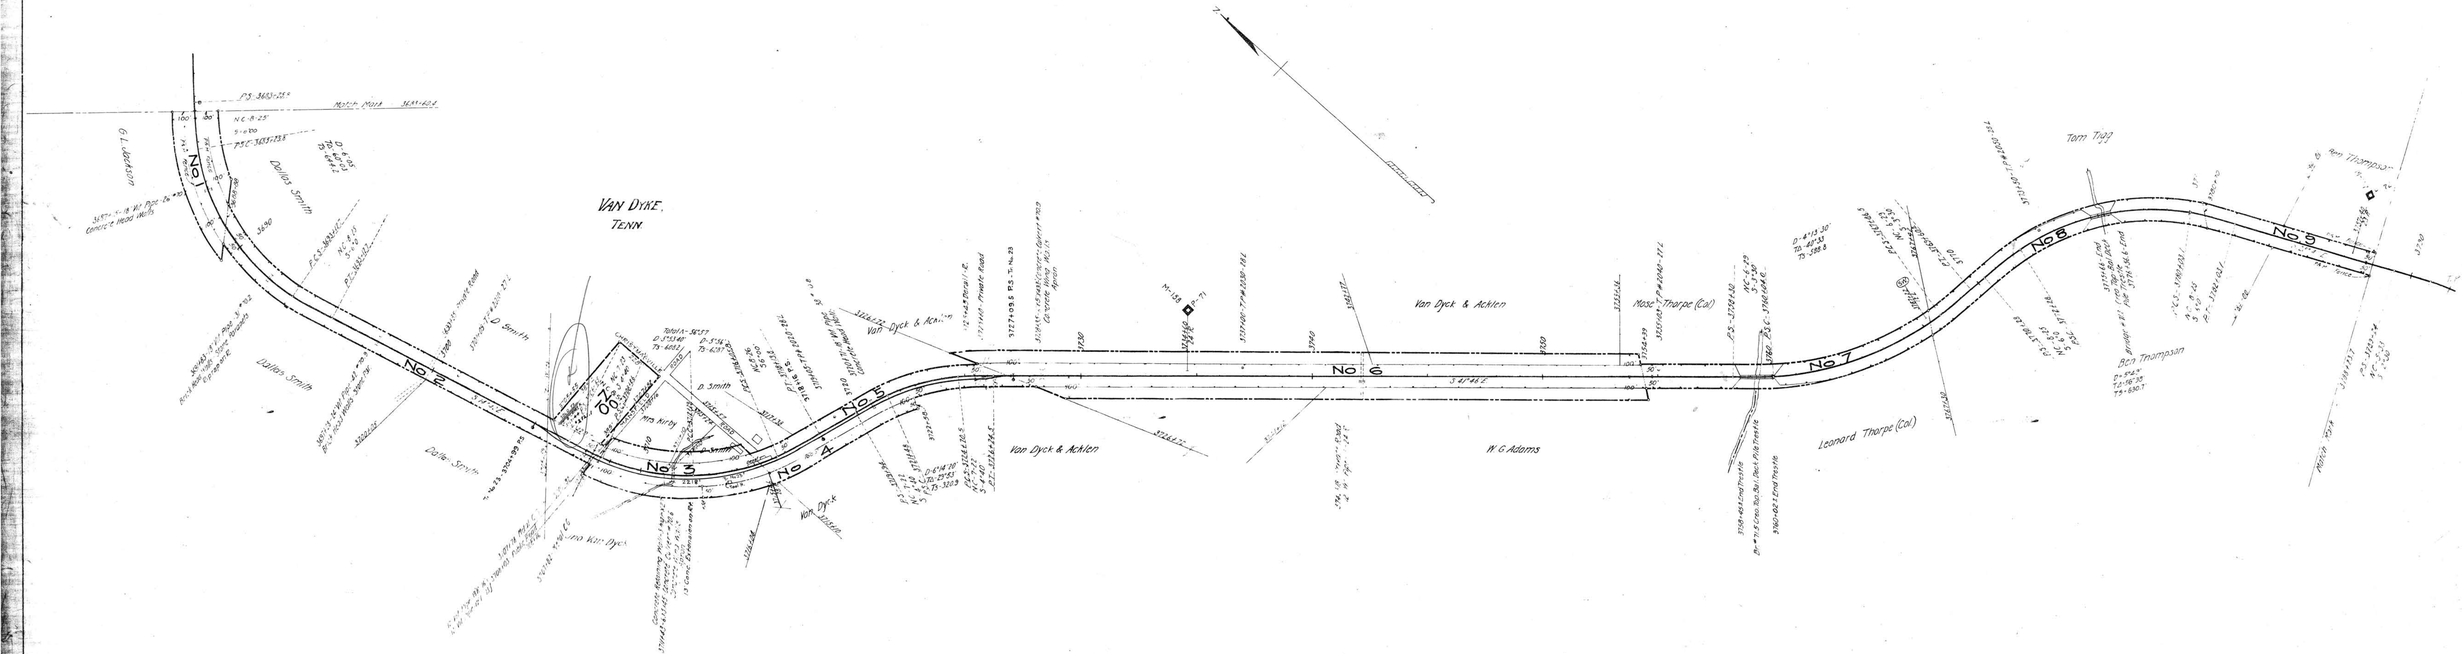

RIGHT-OF-WAY AND TRACK MAP

LOUISVILLE & NASHVILLE R.R.

OPERATED BY THE

NASHVILLE, CHATTANOOGA AND ST. LOUIS RY.
PADUCAH & MEMPHIS DIV.

STATION 3683+60.4 TO STATION 3738+53.7

SCALE, 1 IN. 200 FT. JUNE 30, 1916

OFFICE OF CHIEF ENGINEER
NASHVILLE, TENN.

Sheet No. 12 of 23 Sheets of P.& M. Division from survey station 3683+60.4 to survey station 3738+53.7

Valuation Engineer

M.P. 700 to 720

040-032

704-B-12

L&N 95
V 3
12

17-2